FINISH SCHEDULE

GENERAL NOTES:

01. CHANGES IN FLOOR FINISH OCCUR AT CENTERLINE OF DOOR; UNLESS NOTED OTHERWISE
02. WALL PREP IS INCLUDED WITH PAINTING
03. ALL NEW FINISHES AND PAINTING LIMITED TO THE ROOMS DESIGNATED IN THE EXTEND OF WORK, UNLESS OTHERWISE NOTED.
04. TRANSITION STRIPS SHOULD BE FLUSH WITH FLOORING
05. PAINT ON WOOD, COMPOSITE WOOD, DOOR FRAMES/TRIM AND WINDOW FRAMES/TRIM SHALL HAVE AN EGGSHELL FINISH. CEILING PAINT SHALL HAVE A FLAT FINISH.

FINISH ABBREVIATIONS:

WOM = WALK-OFF MAT
ETR = EXISTING TO REMAIN
VCT = VINYL TILE
VB = VINYL BASE
PNT = PAINT
CT = CERAMI TILE
ATC = ACOUSTICAL TILE CEILING
SV = SHEET VINYL
FRP = FIBERGLASS REINFORCED PANEL

ROOM NO.	ROOM NAME	FLOOR	BASE	WALL	CEILING	COMMENTS
#####	ROOM	-	-	-	-	-
##### OR TYPE	ROOM | UNIT | COMMON SPACE	-	-	-	-	-

GENERAL SHEET NOTES

1. SEE A-101 FOR ADDITIONAL GENERAL SHEET NOTES.

SHEET KEYNOTES

2. ENTER TEXT HERE

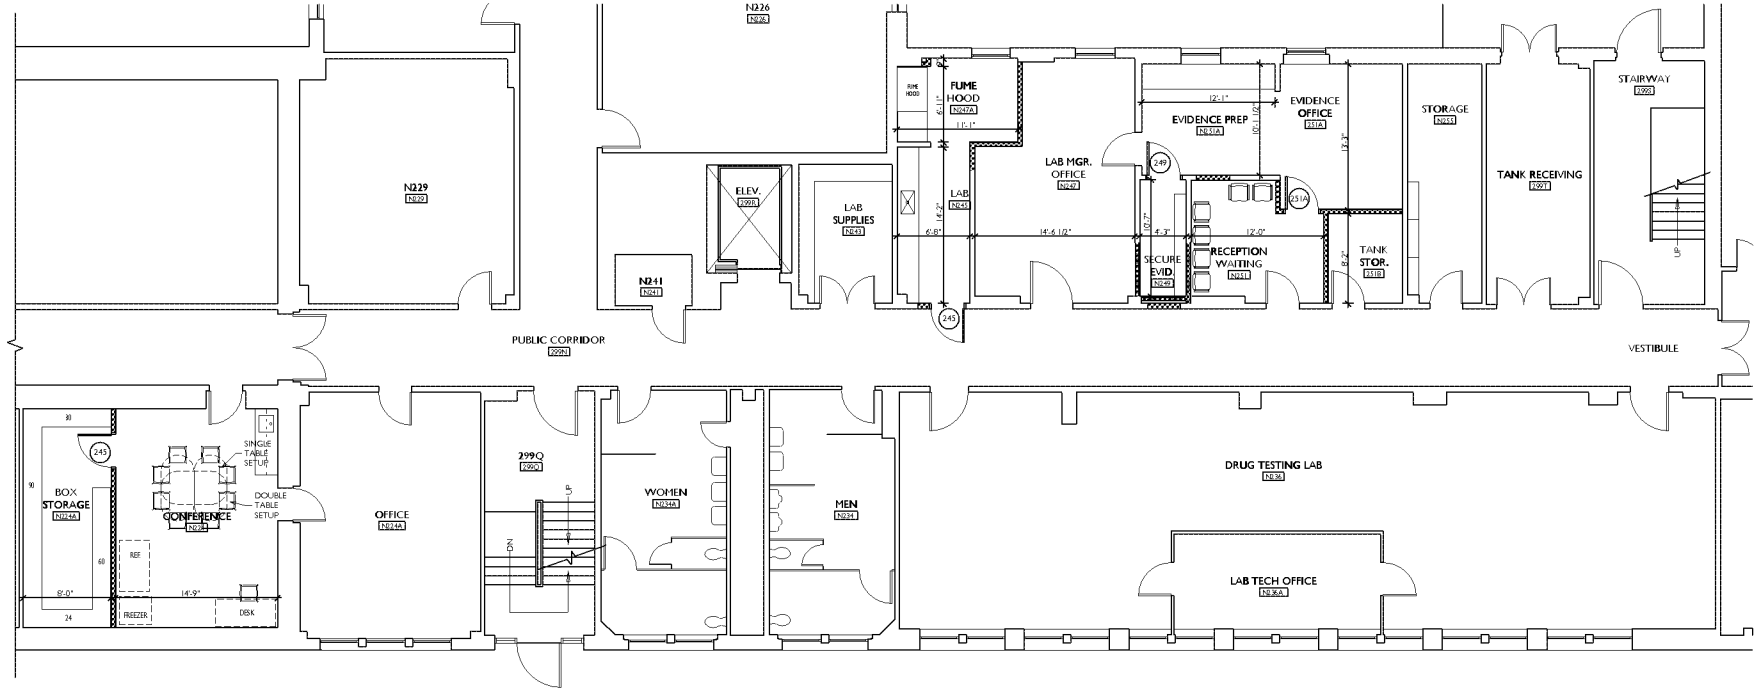

B1 SECOND FLOOR PLAN

SCALE: 3/16" = 1'-0"

FLOOR PLAN LEGEND

- DOOR NUMBER
- WINDOW NUMBER
- WALL TYPE
- PARTITIONS/INFILL
- EXISTING TO REMAIN.

REV. NO.	DESCRIPTION	BY	APP'D	DATE
	*** PROJECT STATUS ***	KR		MM/DD/YY

UMASS

UNIVERSITY OF MASSACHUSETTS
FACILITIES PLANNING DIVIDION

MORRILL SCIENCE CENTER
OFFICE RENOVATION
SECOND FLOOR PLAN

	BY	DATE
DRN.		
APP'D		
CHD.		
APP'D		MM/YY

PROJECT NO. XX-XXXXXX-XX
CONTRACT NO. JMAXX-XXX
SCALE AS NOTED
SHEET OF 12
DRAWING NUMBER X-X-XX-XXXXXX-XX

A-120

Folk_OIG_PRR_096029